REVISIONS		
DATE	NAME	NO.
2-11-04	Michael J. Berry	21787
3-6-08	"	"

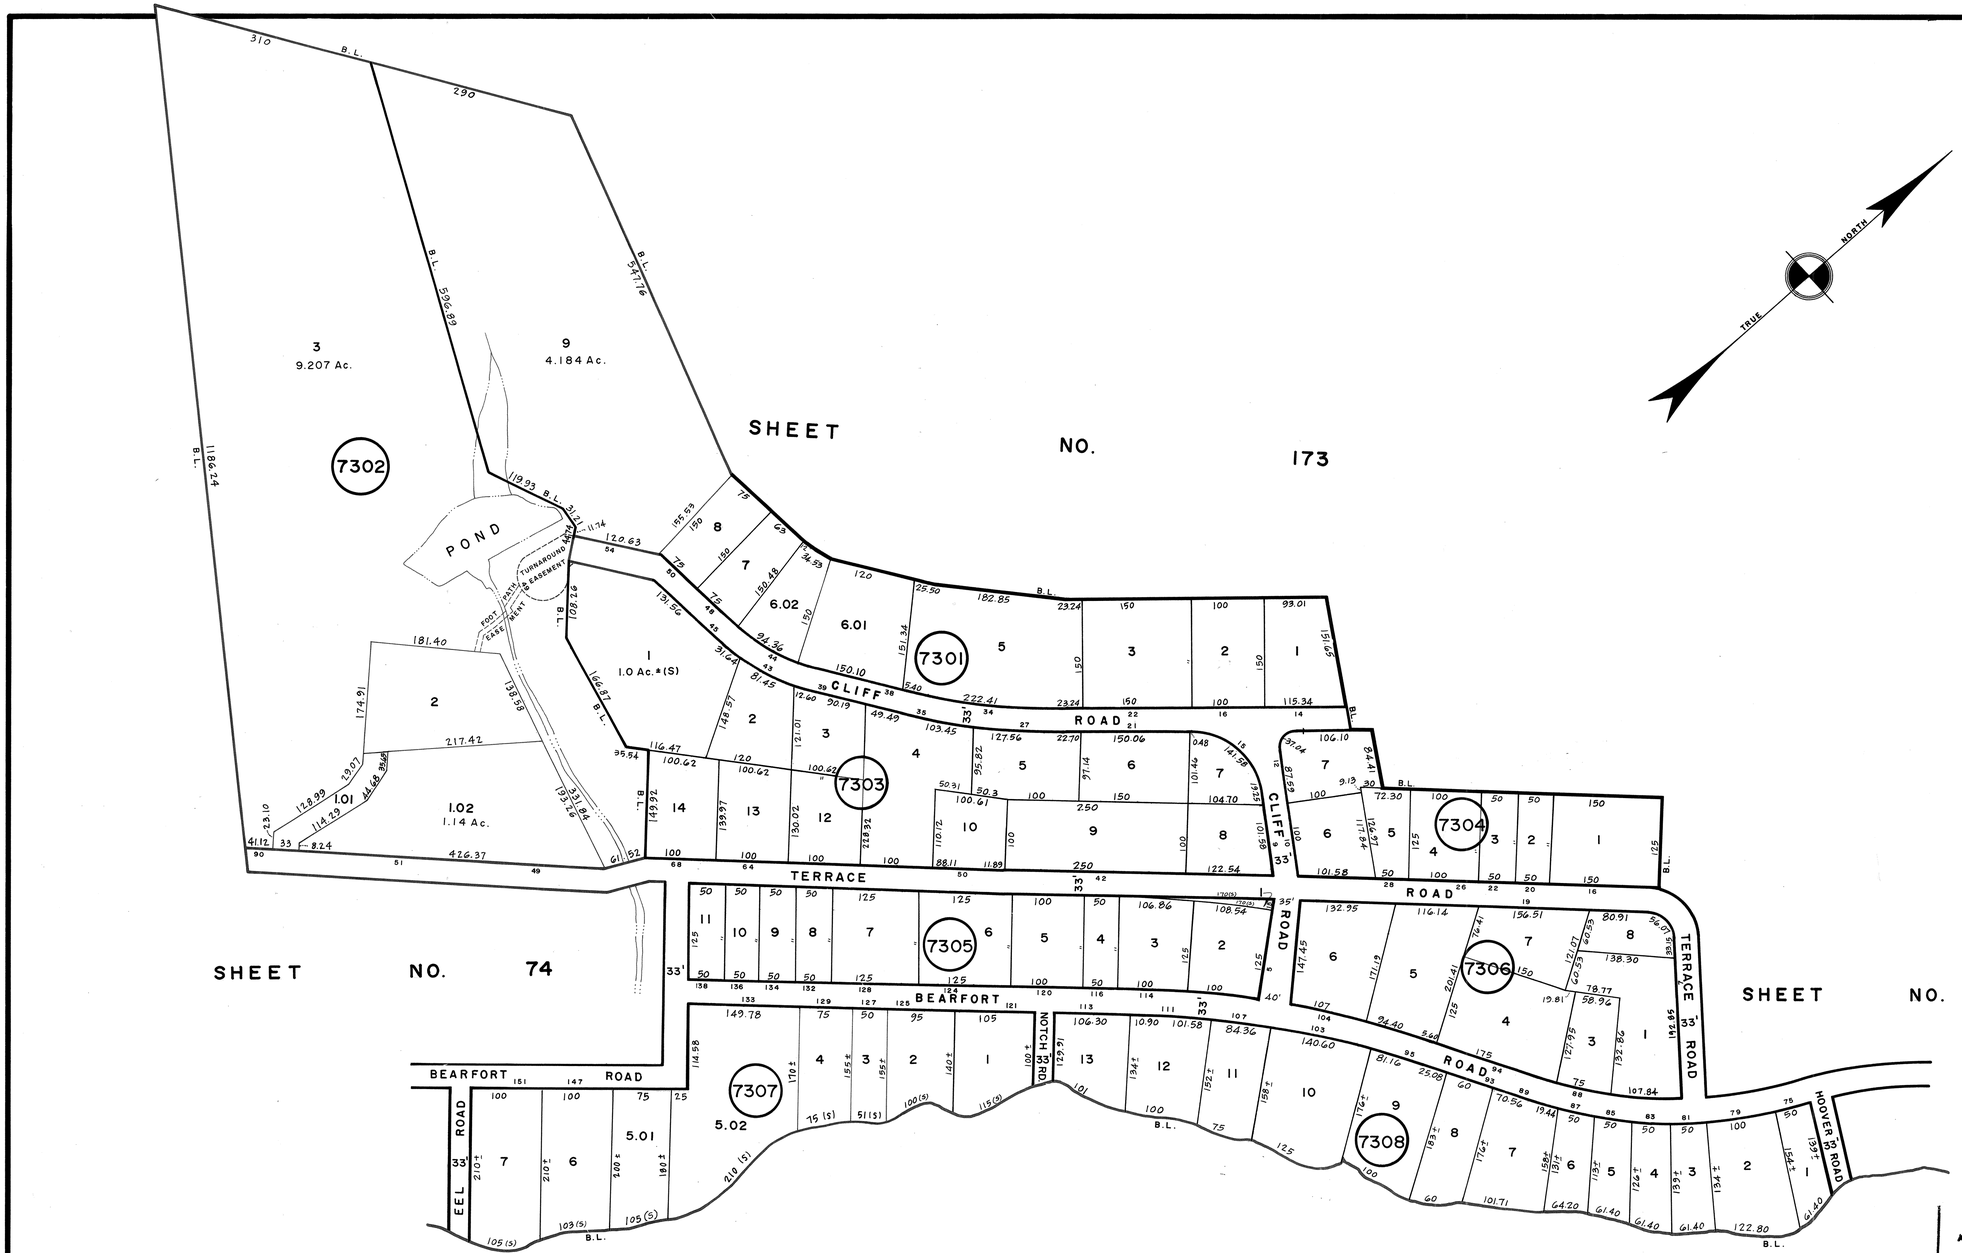

PINECLIFF LAKE

NEW JERSEY DEPARTMENT OF THE TREASURY
DIVISION OF TAXATION
PROPERTY ADMINISTRATION
APPROVED AS A TAX MAP PURSUANT TO THE AUTHORITY OF N.J.S.A. 54:1-15 & 54:50-1
FOR THE DIRECTOR, DIVISION OF TAXATION
C.T.A.
THOMAS E. REILLY, CHIEF, LOCAL PROPERTY, FIELD ASSISTANCE
C.T.A.
SUPERVISING FIELD REPRESENTATIVE
DATE: JUL 11 2011 SERIAL NO. 971

NEW JERSEY DEPARTMENT OF THE TREASURY
DIVISION OF TAXATION
LOCAL PROPERTY BRANCH
APPROVED AS A TAX MAP PURSUANT TO THE PROVISIONS OF CHAPTER 175, LAWS OF 1913, ETC.
FOR THE DIRECTOR, DIVISION OF TAXATION
BY ..... P.E. & L.S.
LIC. #15434 CHIEF, ENGINEERING SECTION
DATE MAR 22 1988 SERIAL NO. 680

TAX MAP
TOWNSHIP OF WEST MILFORD

PASSAIC COUNTY, NEW JERSEY
SCALE: 1"=100' DATE: 9-30-86

ANDREW J. LYCOSKY P.E.&L.S.
TOWNSHIP ENGINEER
1480 UNION VALLEY ROAD
WEST MILFORD